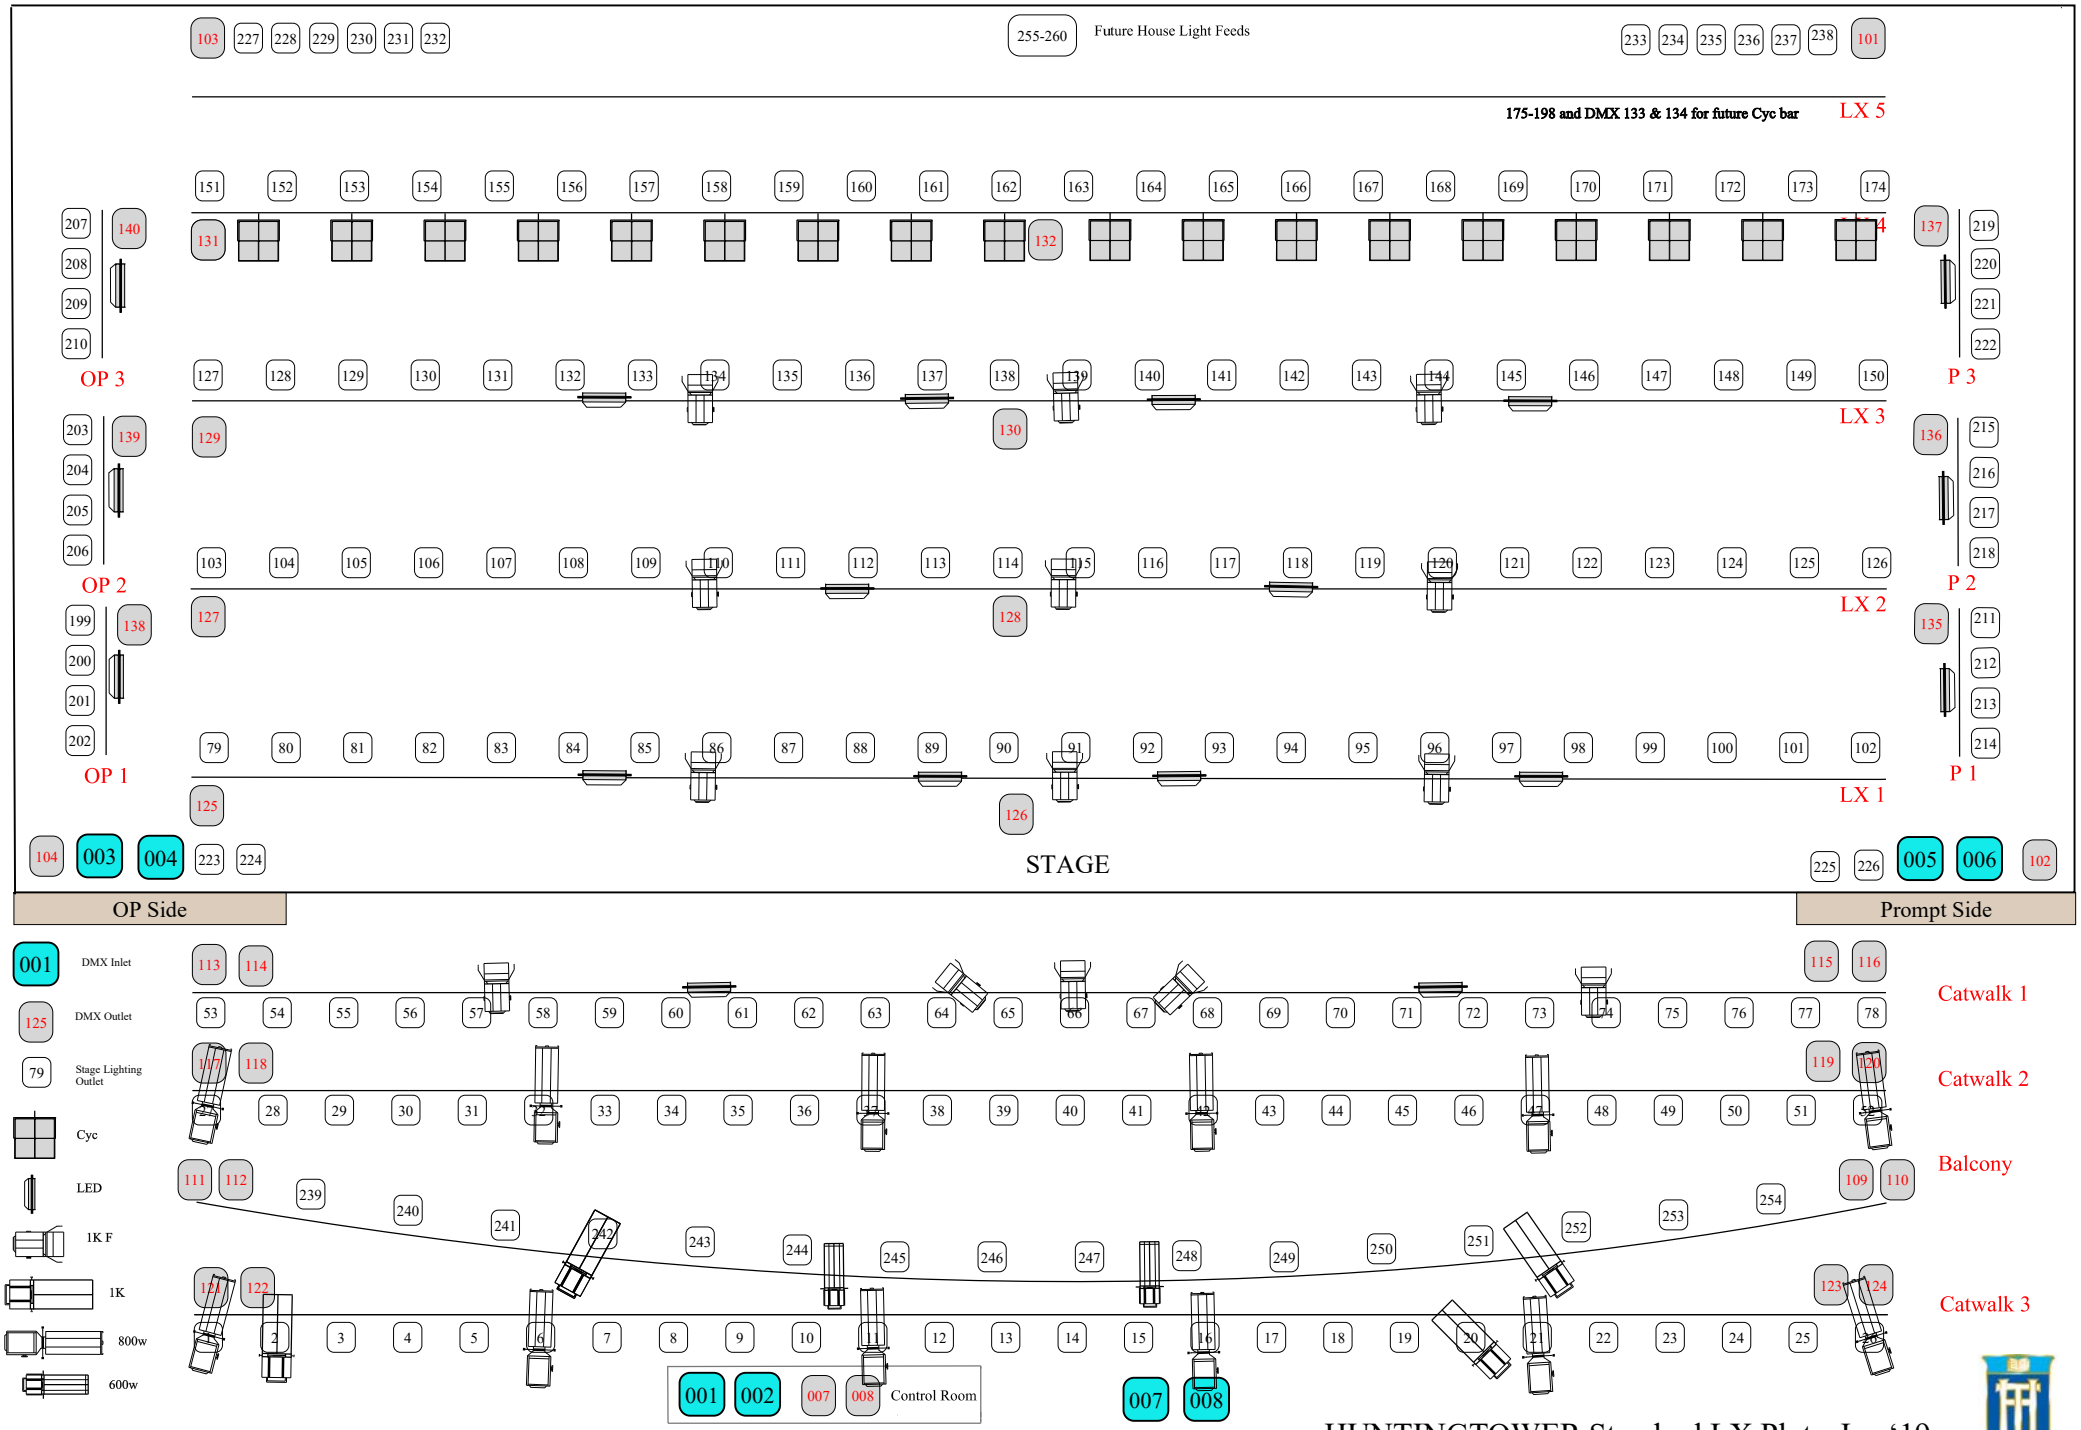

HUNTINGTOWER Standard LX Plot - Jan '19